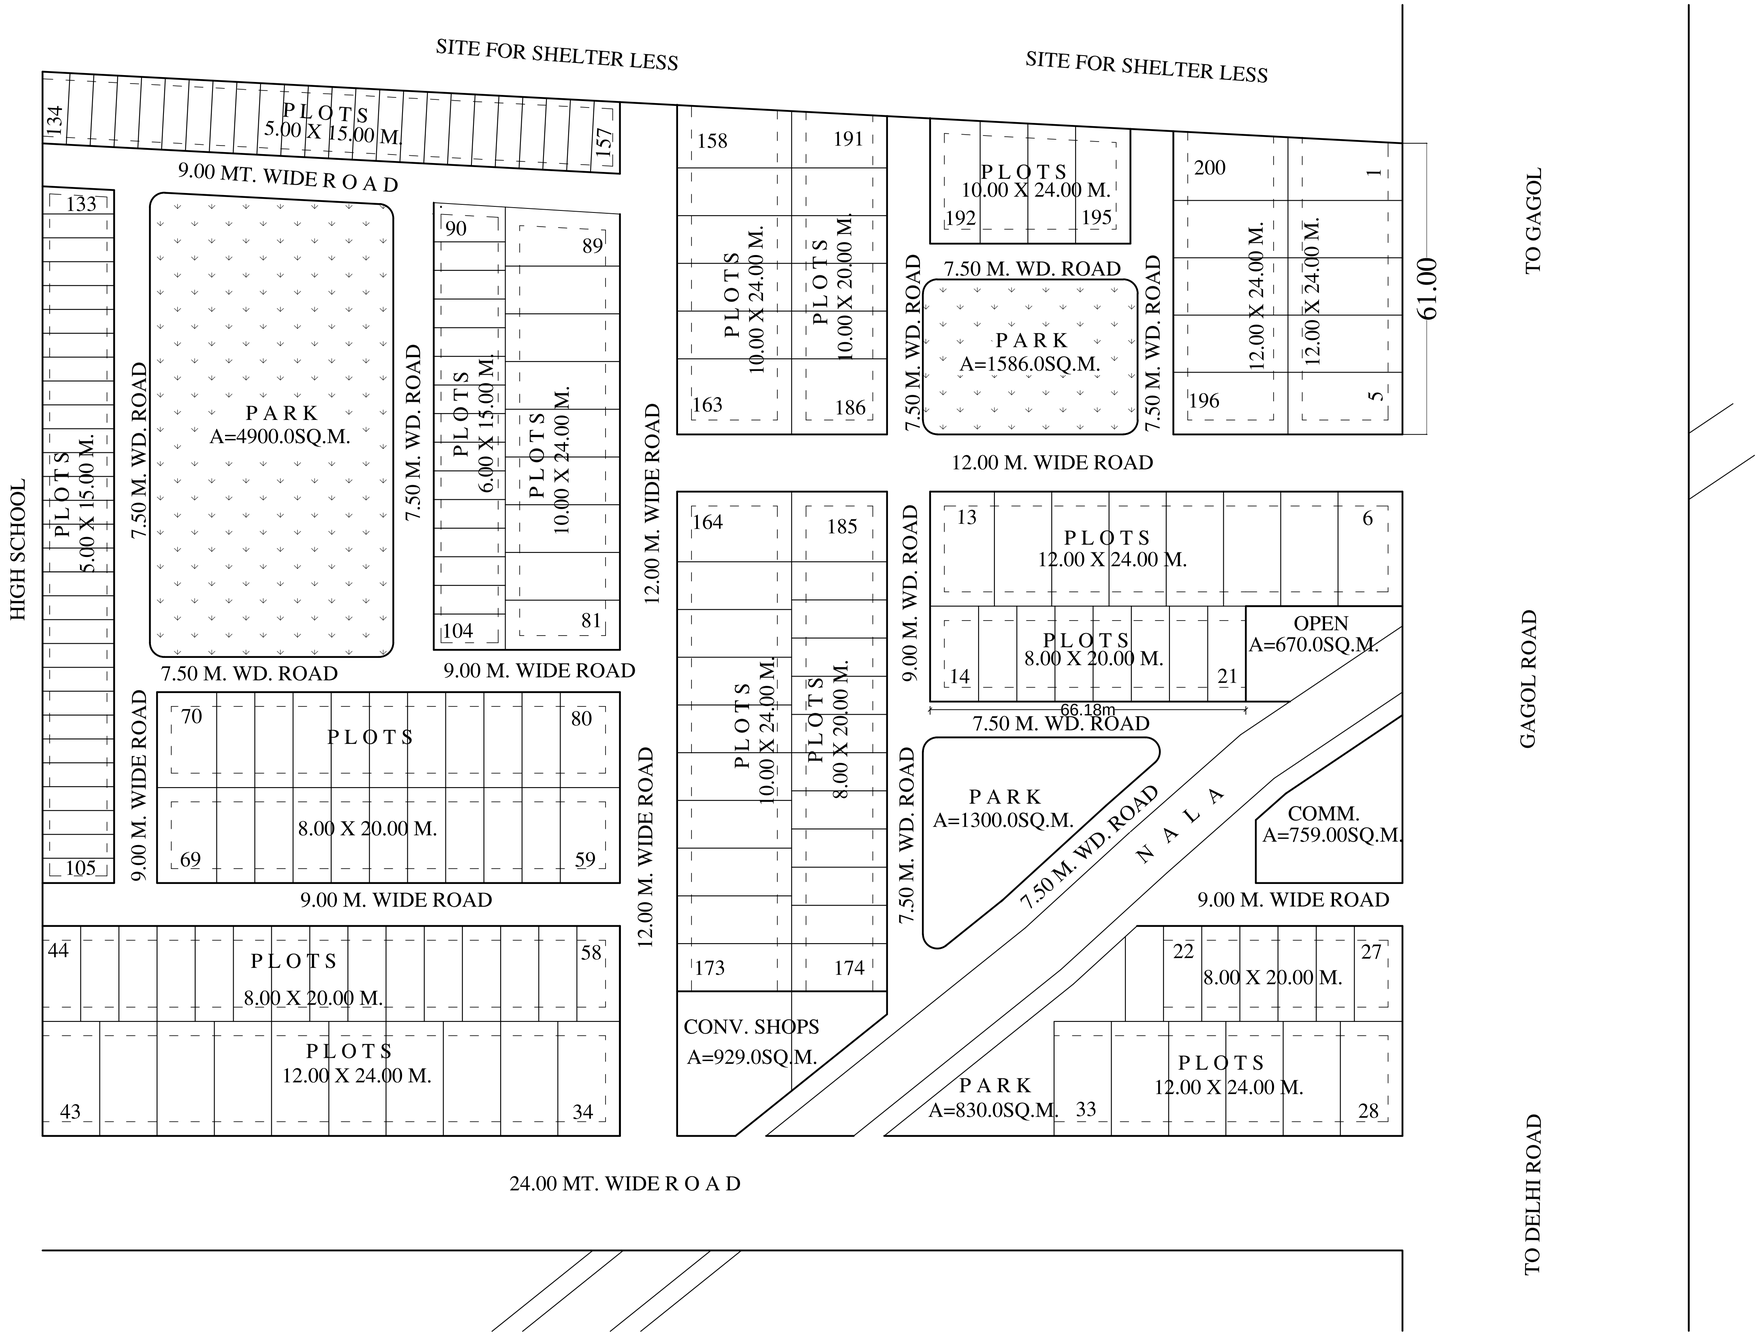

mda

E- POCKET

PROPOSED LAY OUT PLAN FOR SHIFTED PLOTS AT SECTOR-4C SHATABDI NAGAR, DELHI ROAD, MEERUT.

AREA STATEMENT

			%
TOTAL SITE AREA	61417.00	SQ.M.	
AREA UNDER NALA	1843.00	SQ.M.	
NET AREA OF SITE	59574.00	SQ.M.	100.00
AREA UNDER PLOTS	34864.00	SQ.M.	58.52
AREA UNDER COMMERCIAL	1688.00	SQ.M.	2.83
AREA UNDER PARKS AND OPEN	9286.00	SQ.M.	15.59
AREA UNDER ROADS	13736.00	SQ.M.	23.06

DETAIL OF PLOTS

S.NO.	PLOT SIZE	PLOT AREA	NOS. OF PLOTS
1	12.00 X 24.00 M.	288.00 SQ.M.	34
2	10.00 X 24.00 M.	240.00 SQ.M.	29
3	10.00 X 20.00 M.	200.00 SQ.M.	06
4	8.00 X 20.00 M.	160.00 SQ.M.	63
5	6.00 X 15.00 M.	90.00 SQ.M.	15
6	5.00 X 15.00 M.	75.00 SQ.M.	53

REVISION.	DATE O7-09-2009	N
DRAWN BY: BALBIR SINGH SURVEYOR sd- ARJUN LAL SURVEYOR sd- SUDHIR SHARMA D/MAN sd-	SCALE 1:1000	

A.T.P.	T.P.

sd- CHIEF TOWN PLANNER	sd- SECRETARY	sd- DT. 11-09-2009 VICE CHAIRMAN